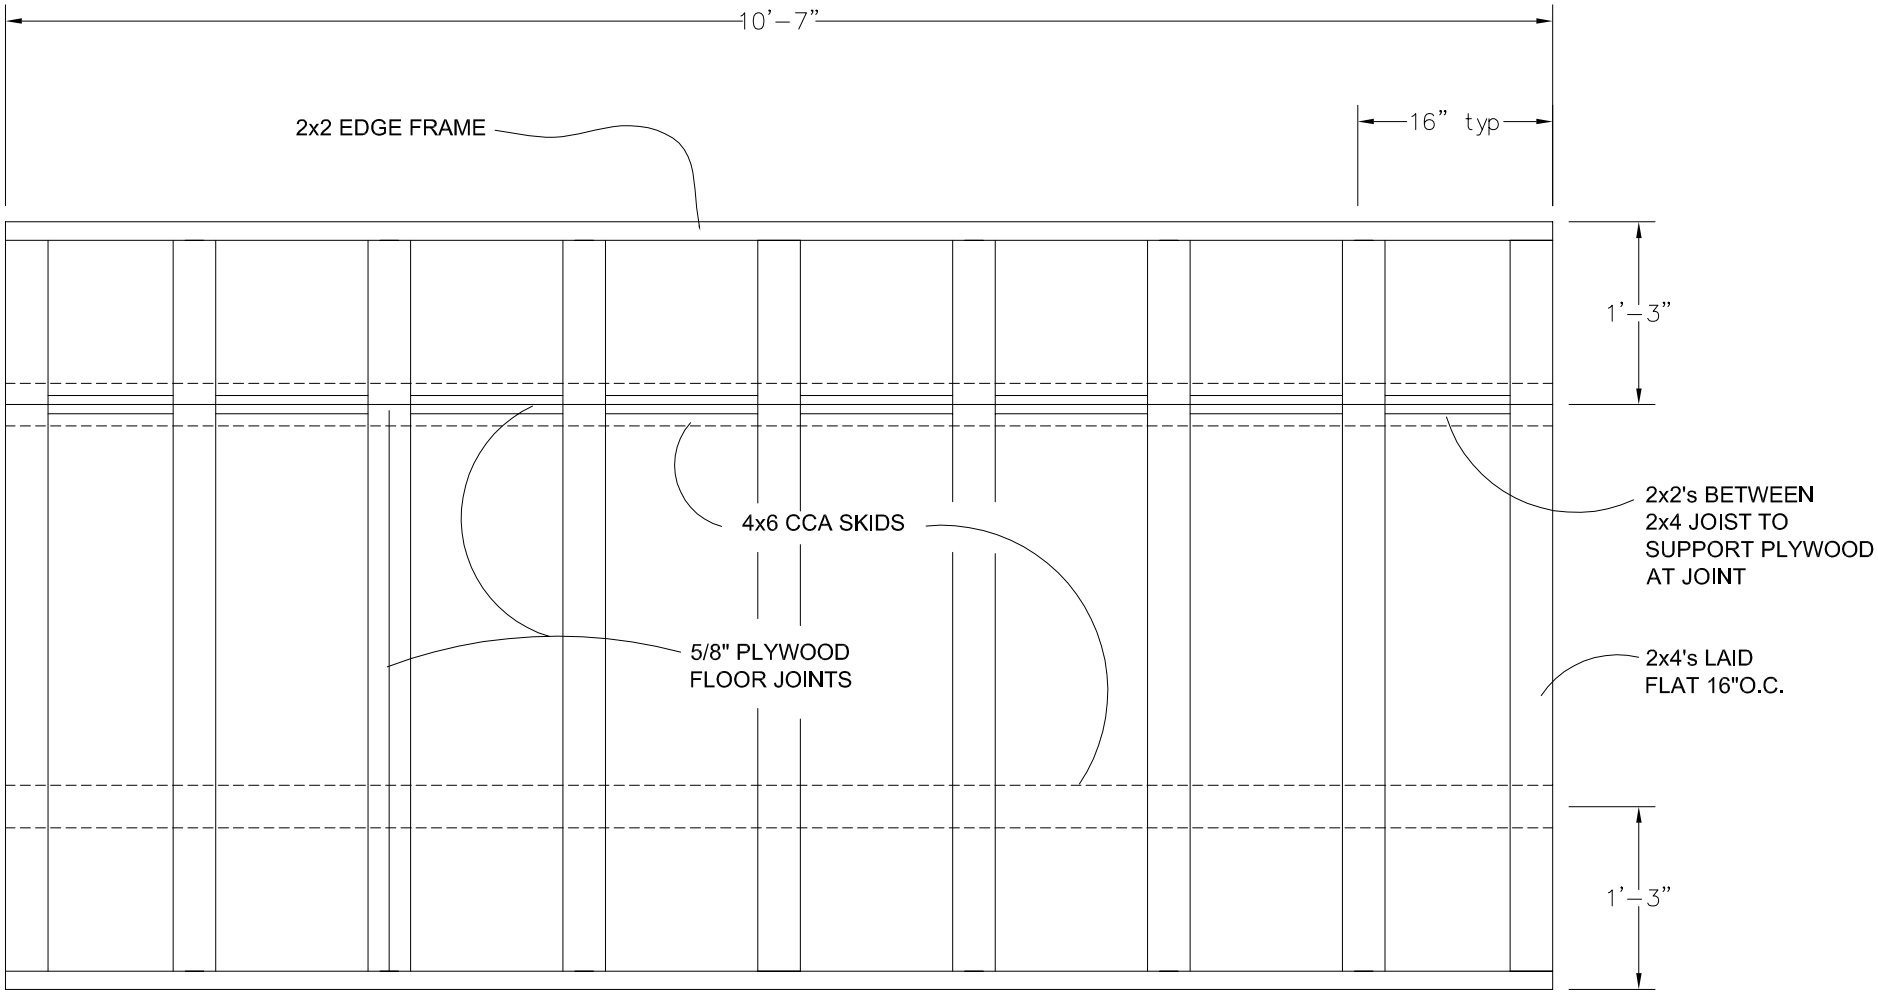

FLOOR FRAMING PLAN