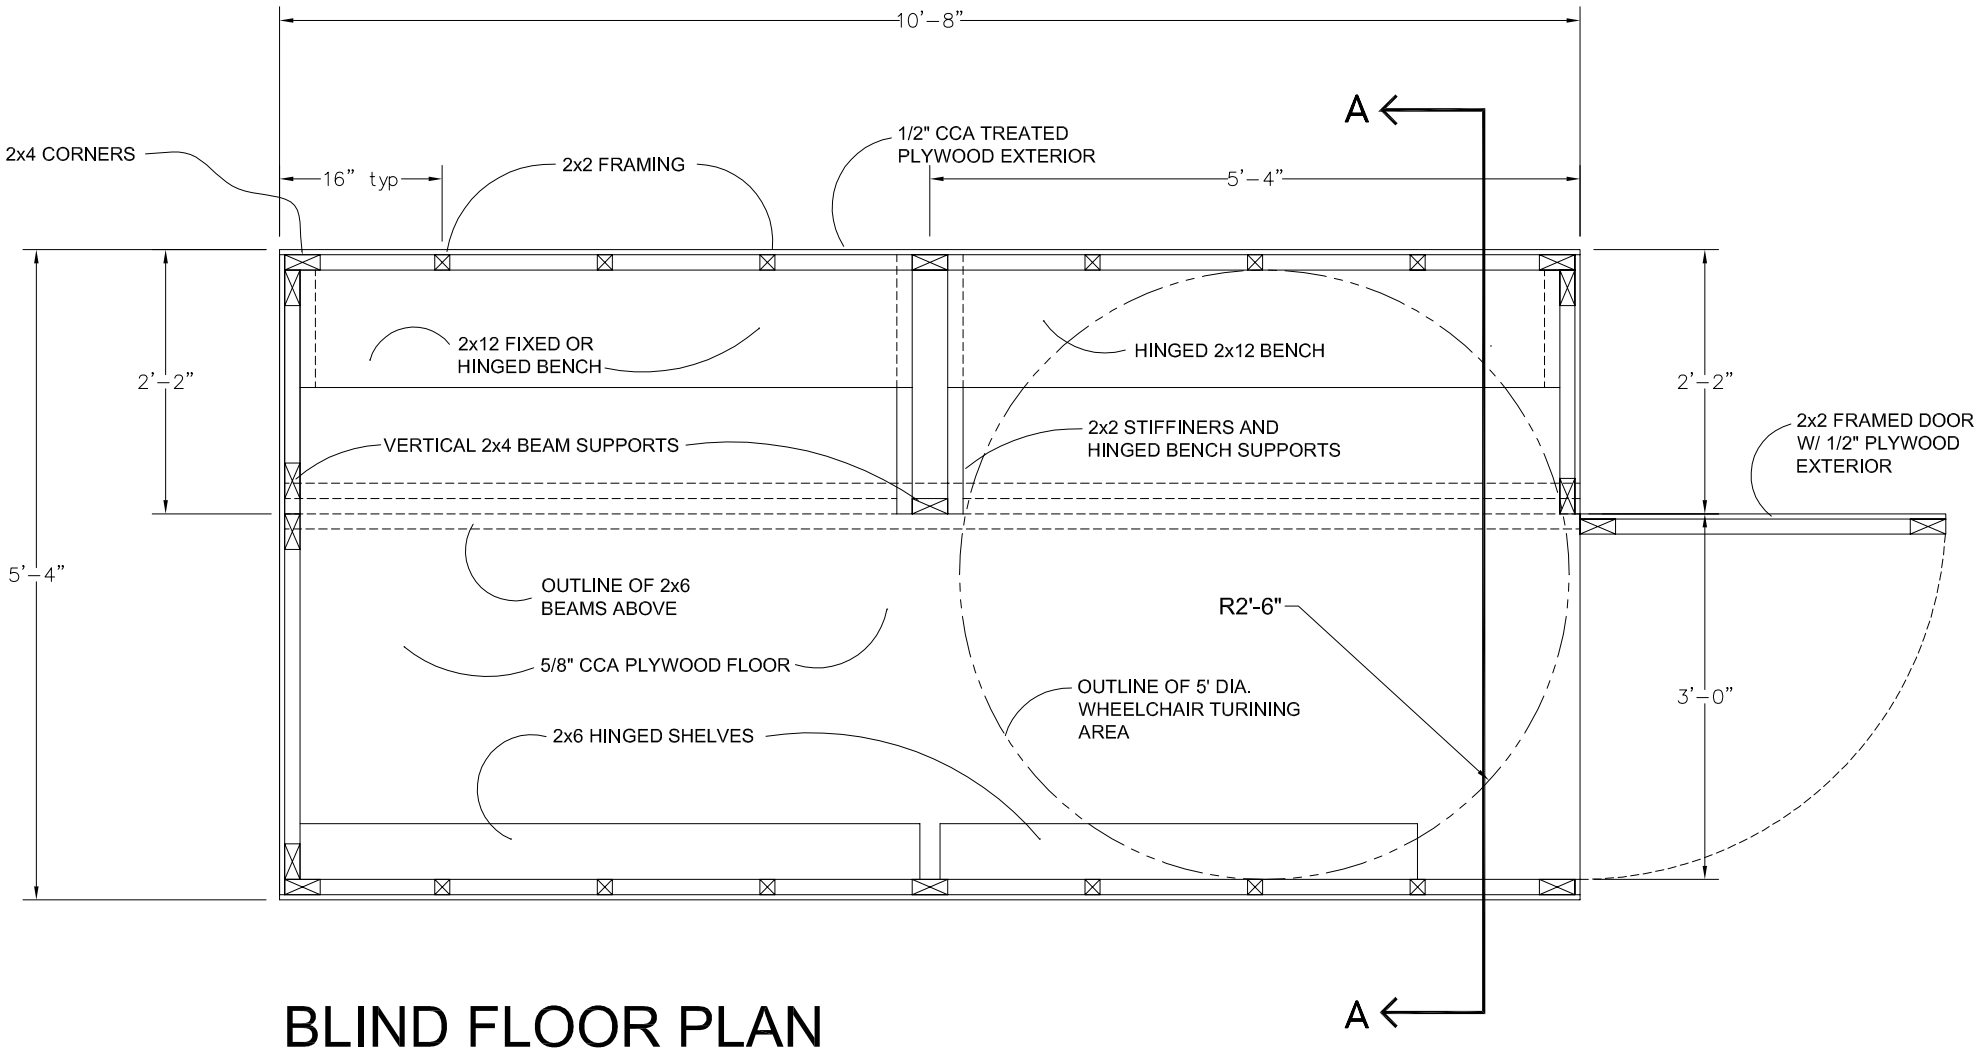

BLIND FLOOR PLAN