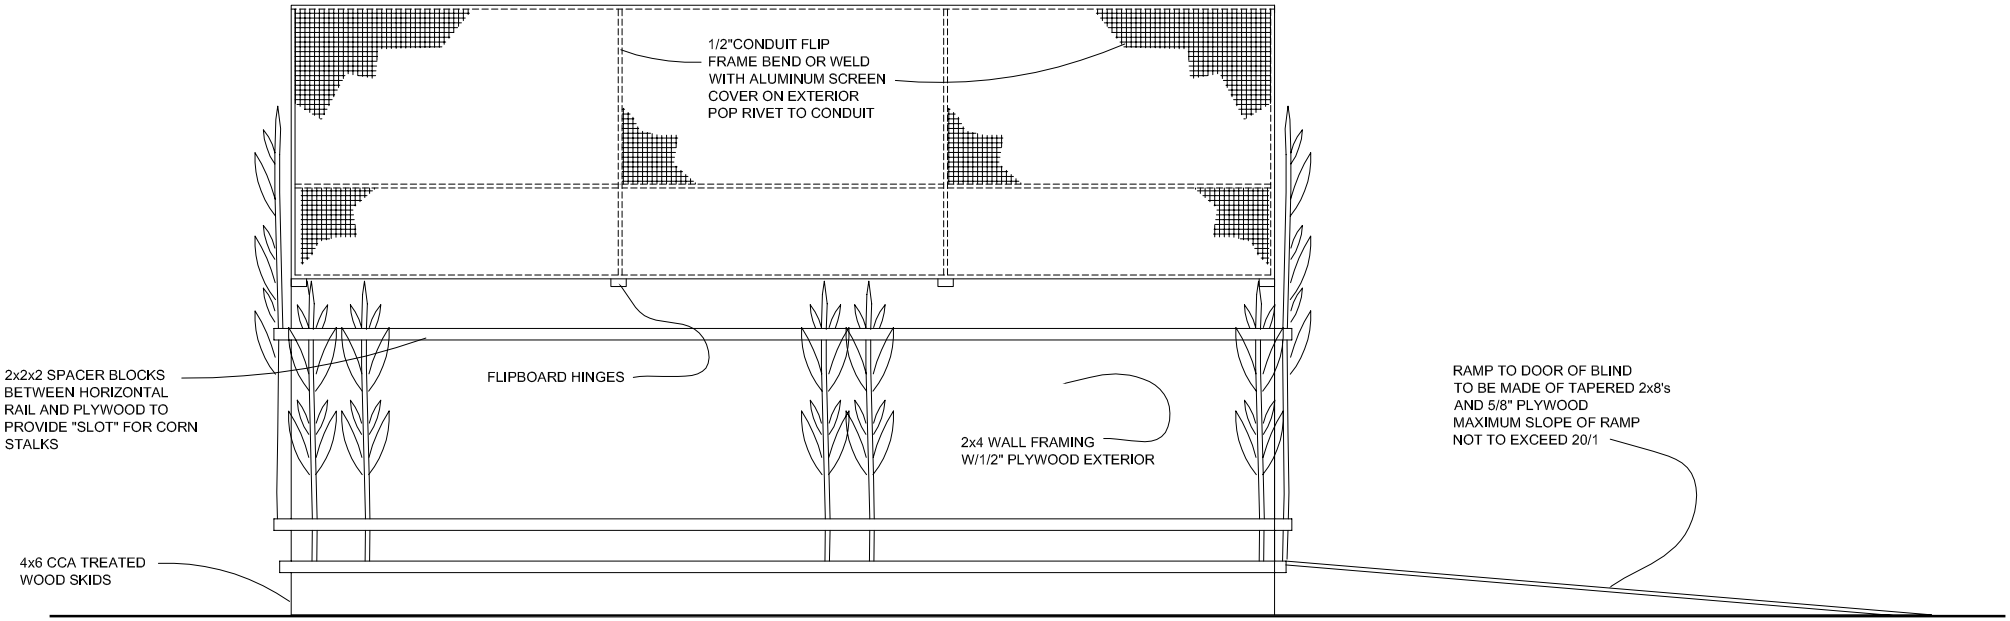

FRONT ELEVATION